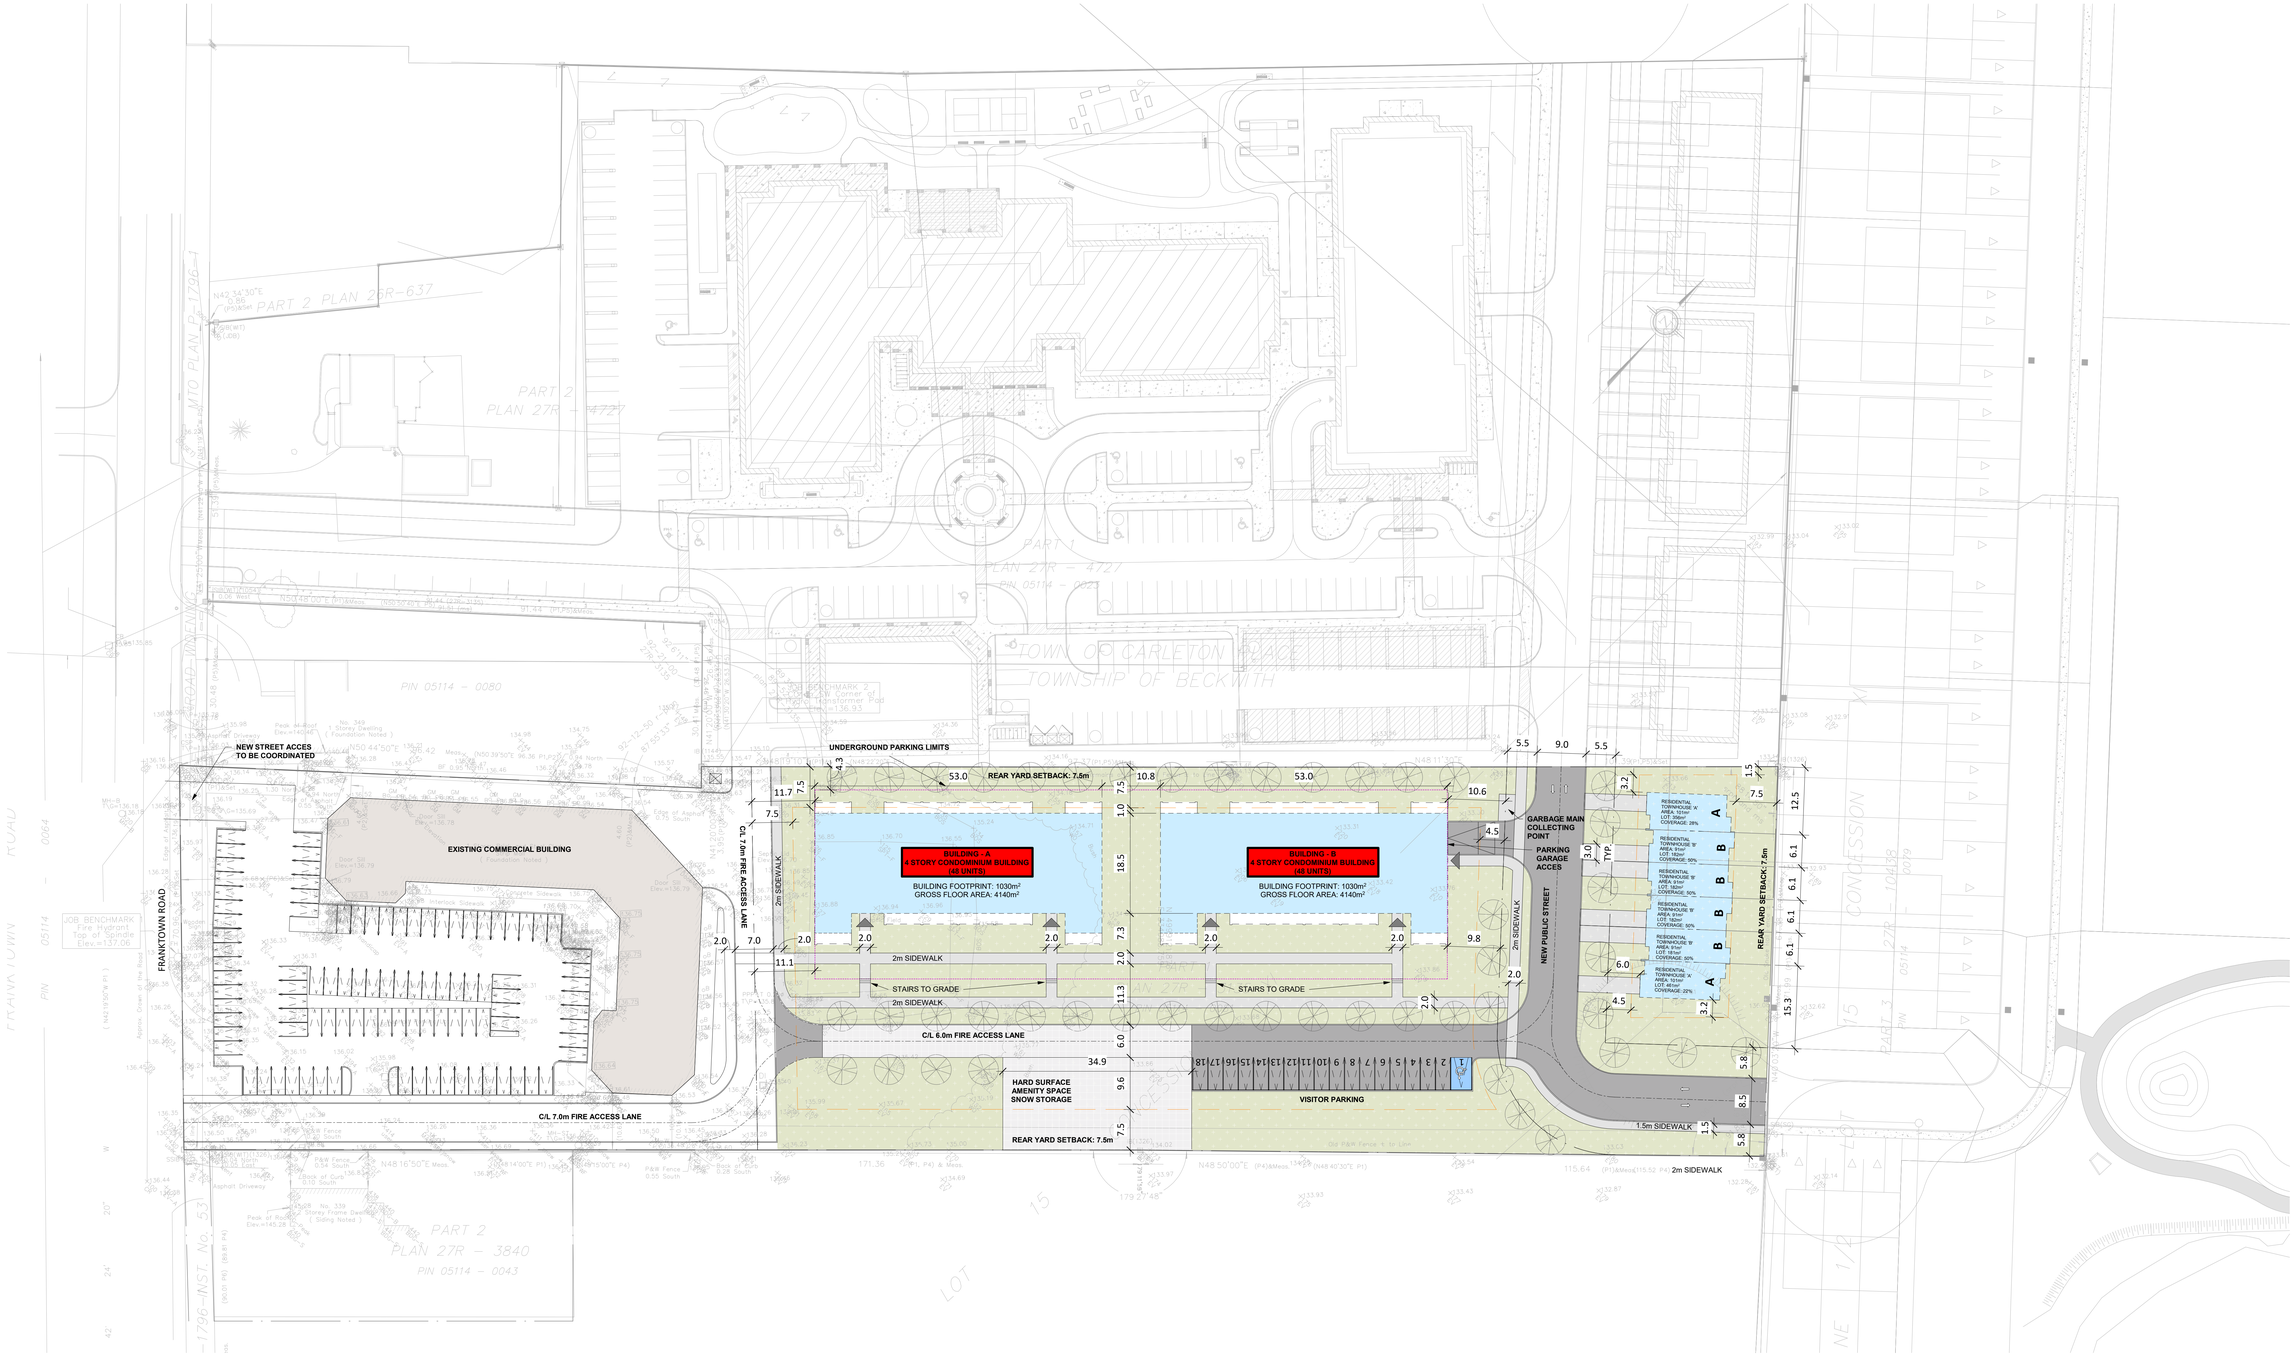

North

355 FRANKTOWN DEVELOPMENT
96 CONDOMINIUMS UNITS
6 FREEHOLD TOWNHOUSES

102 UNITS TOTAL

PARKINGS
VISITOR: 18
UNDERGROUND: 130
TOTAL: 148

FOR INFORMATION
IN PROGRESS
JUNE 12, 2022

Project

Franktown Development

355 Franktown Rd
Carleton Place, ON K7C 4M6

Owner

Architect

PMA ARCHITECTES

(418) 651-8954
INFO@PMAARCHITECTES.COM

3070, CHEMIN DES QUATRE-BOURGEOIS
QUÉBEC (QC) G1W 2K4

PMAARCHITECTES.COM

Mechanic-electricity

Landscape architect

Structural engineer

Designer

Seal

Seal

Revision

N°	Description	Date

Reference

A: Detail number
B: Number of the sheet where it is detailed

Note

Before starting work the contractor will have to check all dimensions and site conditions and notify the architect in writing if there is a discrepancy. This document and its content are protected by copyright laws and any copying is prohibited unless granted permission by the architect.

Date	Scale
2022-06-12	1 : 400
Folder	**Draw by**
21006	P.POMERLEAU

Title

SITE PLAN

Sheet

A101

C:\Users\ppomerleau\Documents\21006_DEV-FRANKTOWN_CENTRAL_R21_ppomerleauUWH53.rvt